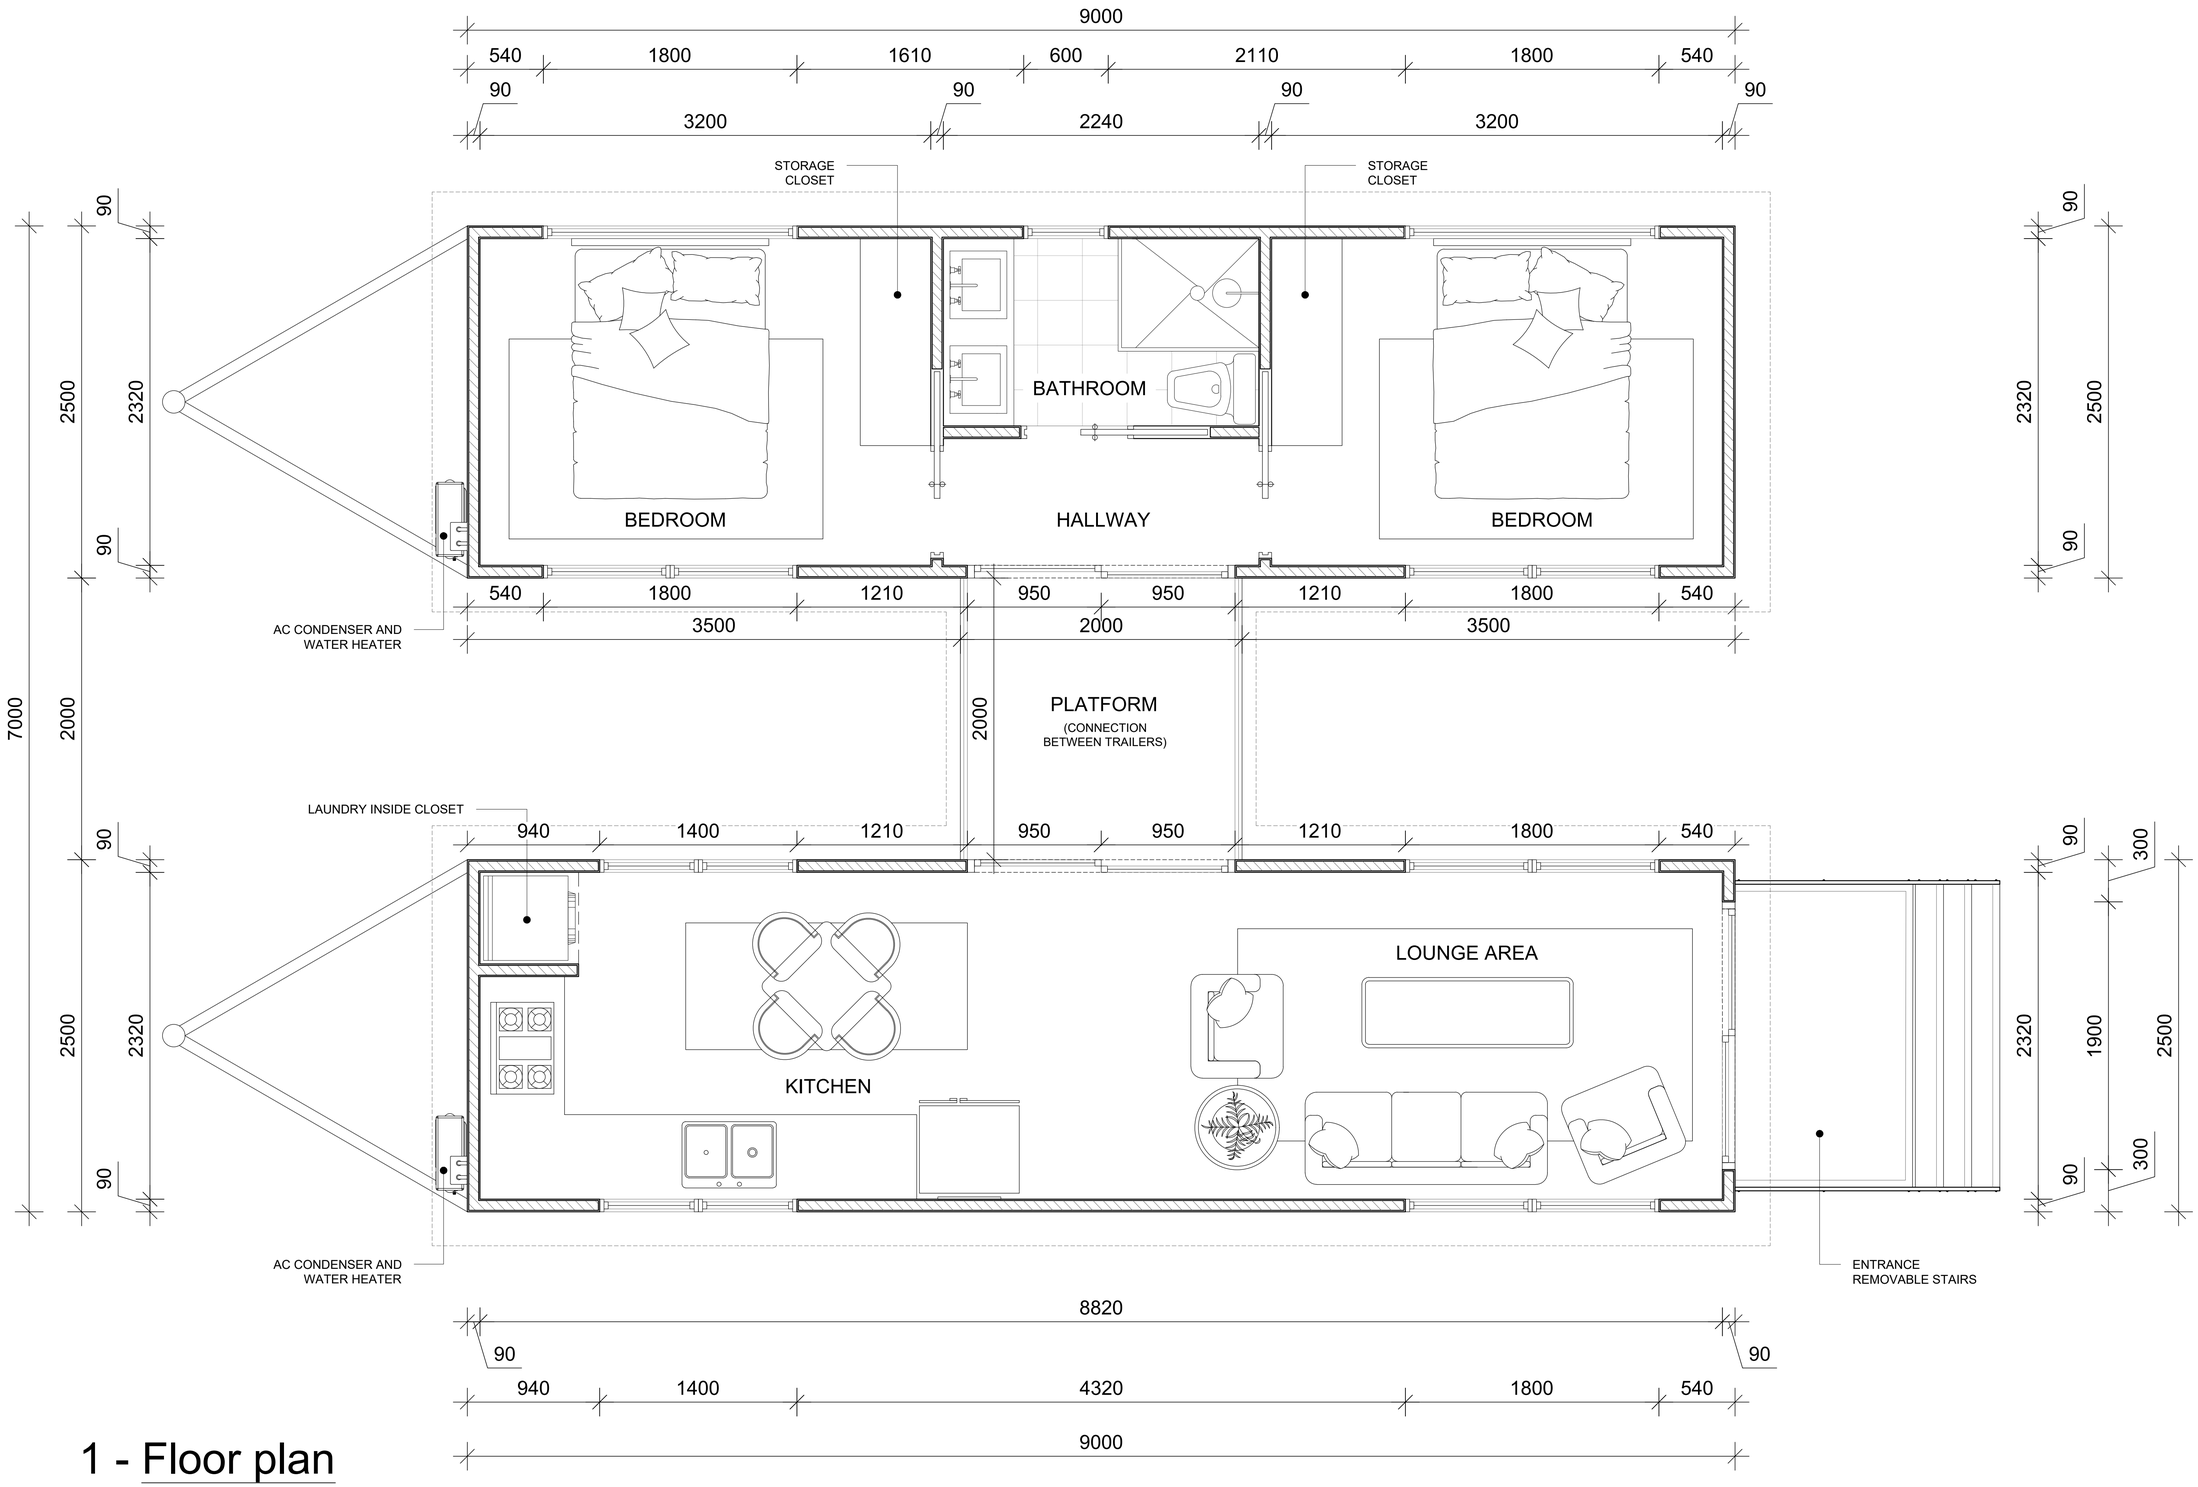

1 - Floor plan
Esc:1:20

Proyecta Design Architects

www.proyectadesign.com
INSTAGRAM: proyectadesign_group

Notes:

No.	Description	Date

TRAILER TINY HOUSE

FLOOR PLAN

Owner	
Address	
Project number	TH_43
Date	JANUARY 2026
Drawn by	JOSE ZERPA
Checked by	

A1

Esc. 1/20